issue:

A: original issue

© copyright the drawing is vested in campbell driver partnership limited

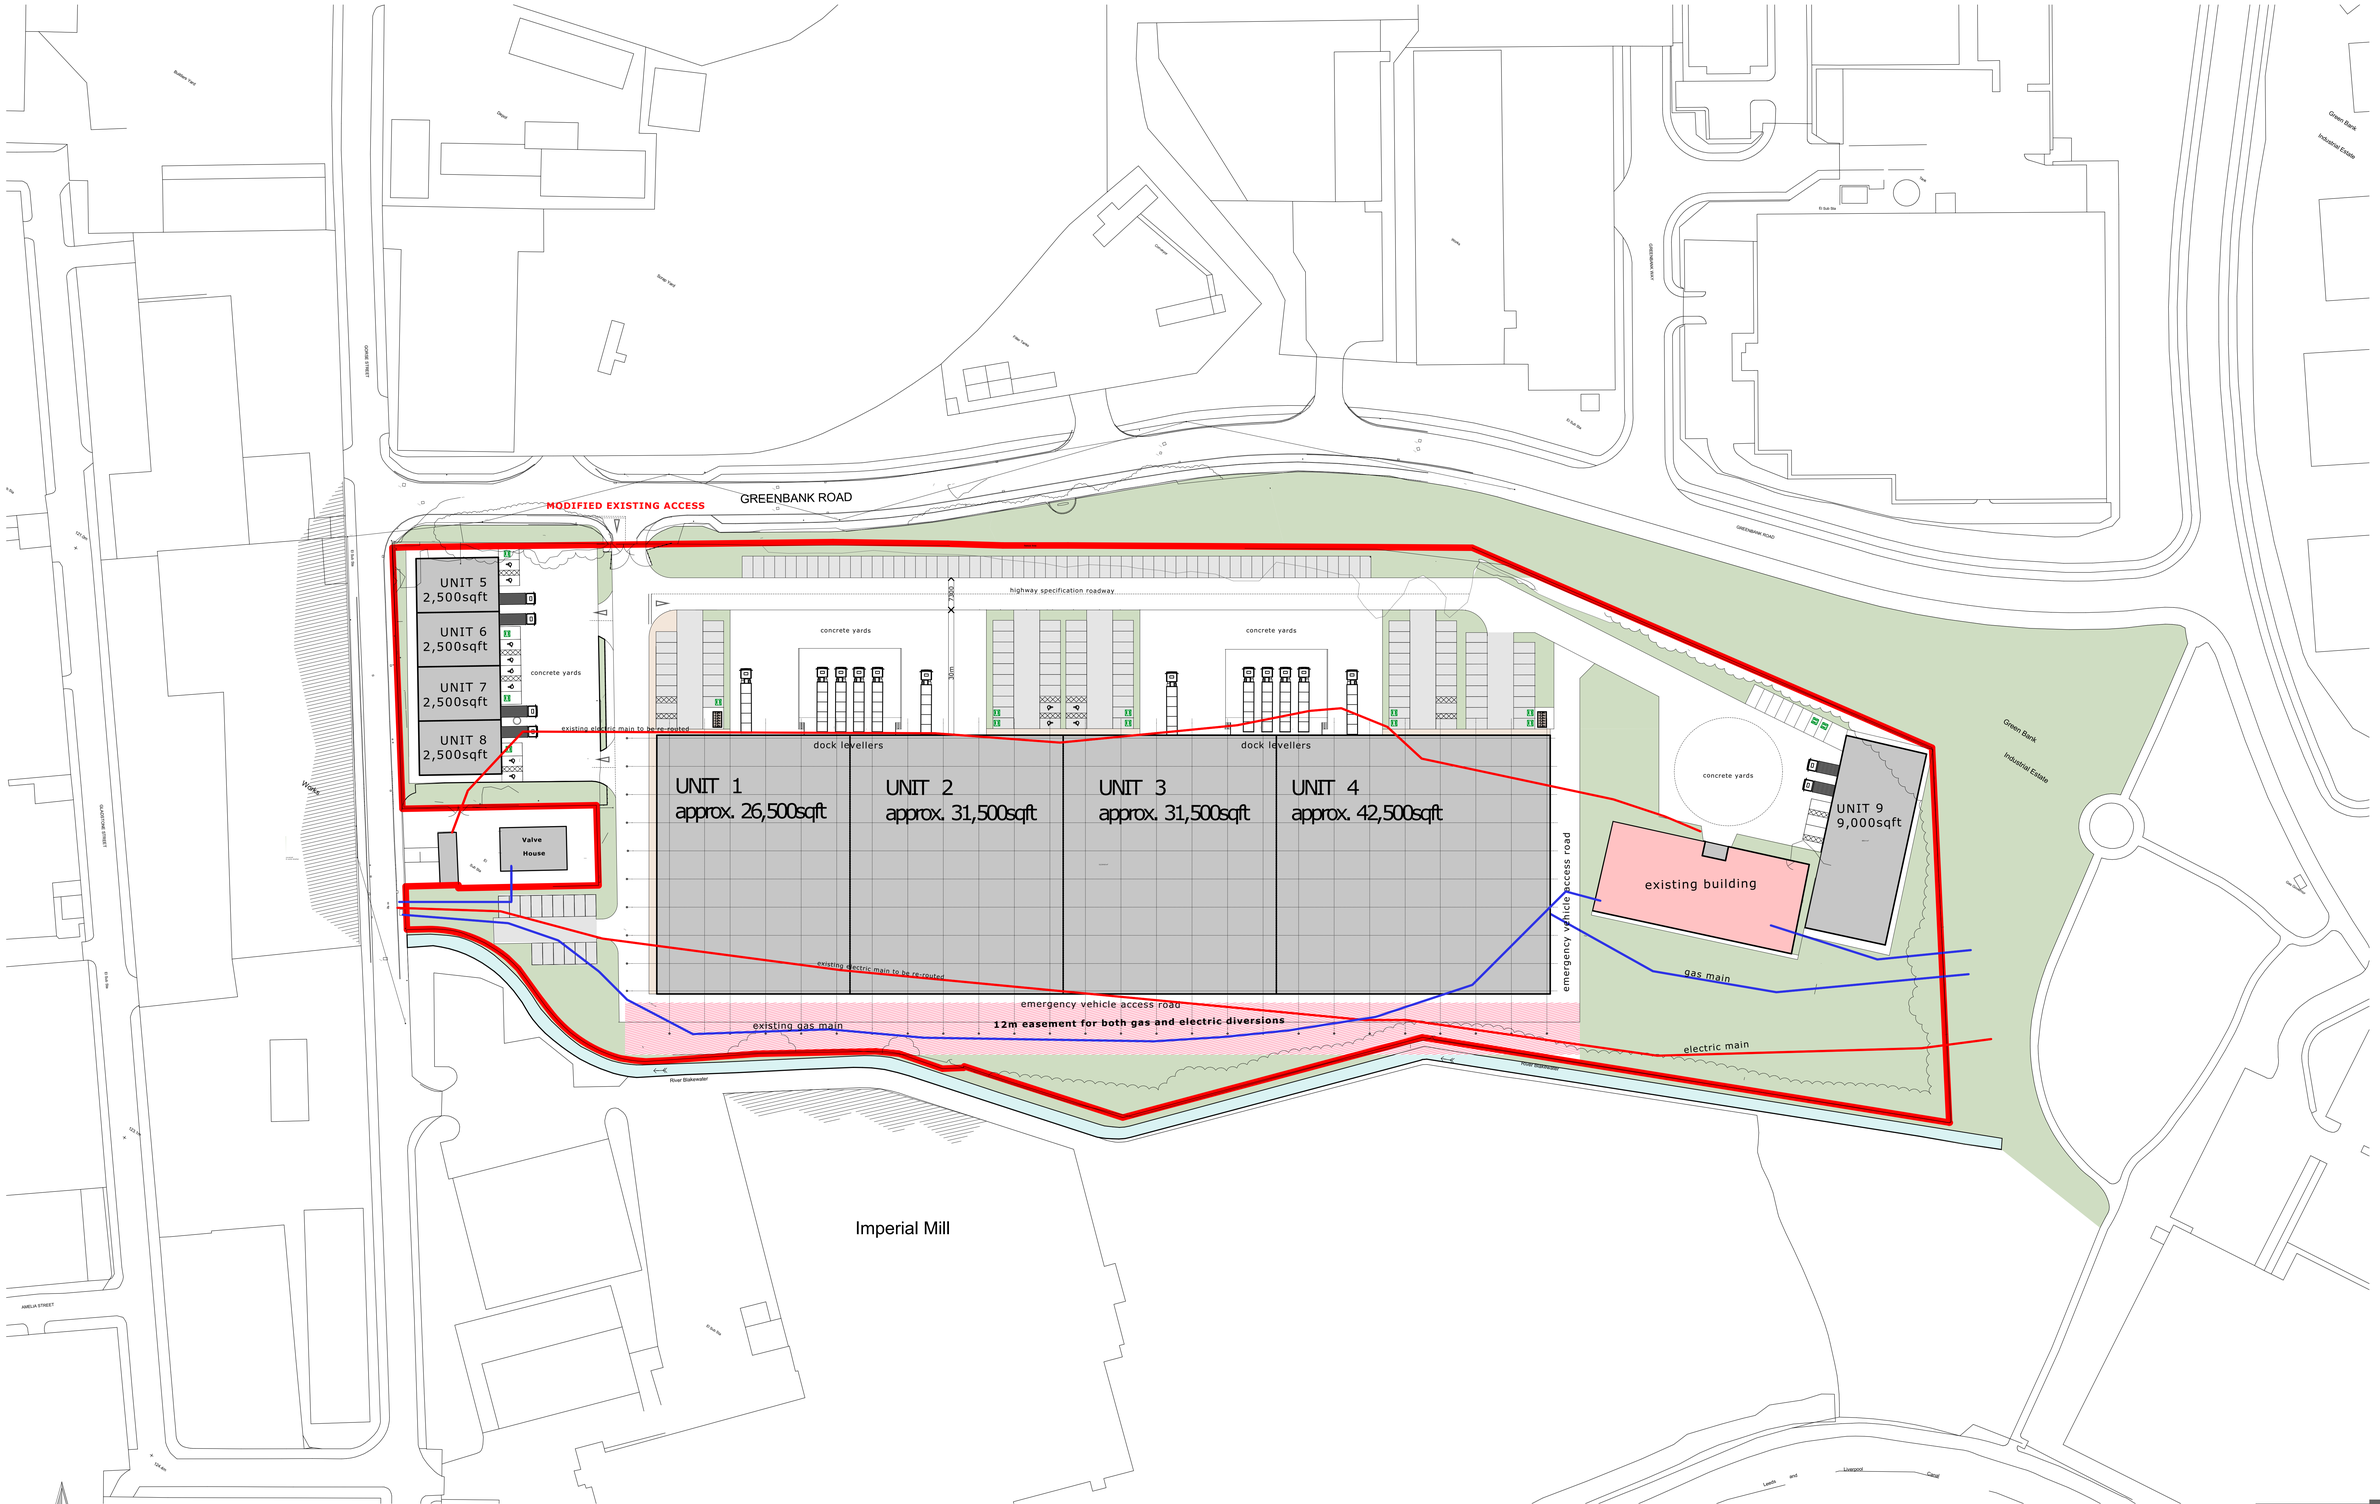

0 10 20 30 40 50m

scale 1:500

campbelldriverpartnership architects

client: Adhan Developments

project: site development

greenbank road blackburn

sheet: site plan

job no:	dwg no:	
20.109	001	E

scale: 1:500 @ A0

date:

drawn:

capricorn park
blakewater road
blackburn bb1 5qr
t: 01254 297700
e: design@cdparchitects.co.uk