Health & Safety Comments

TOTAL AREA:
GROSS EXTERNAL AREA
(GEA) = 1619.12 m²
GROSS INTERNAL AREA
(GIA) = 1530.98 m²

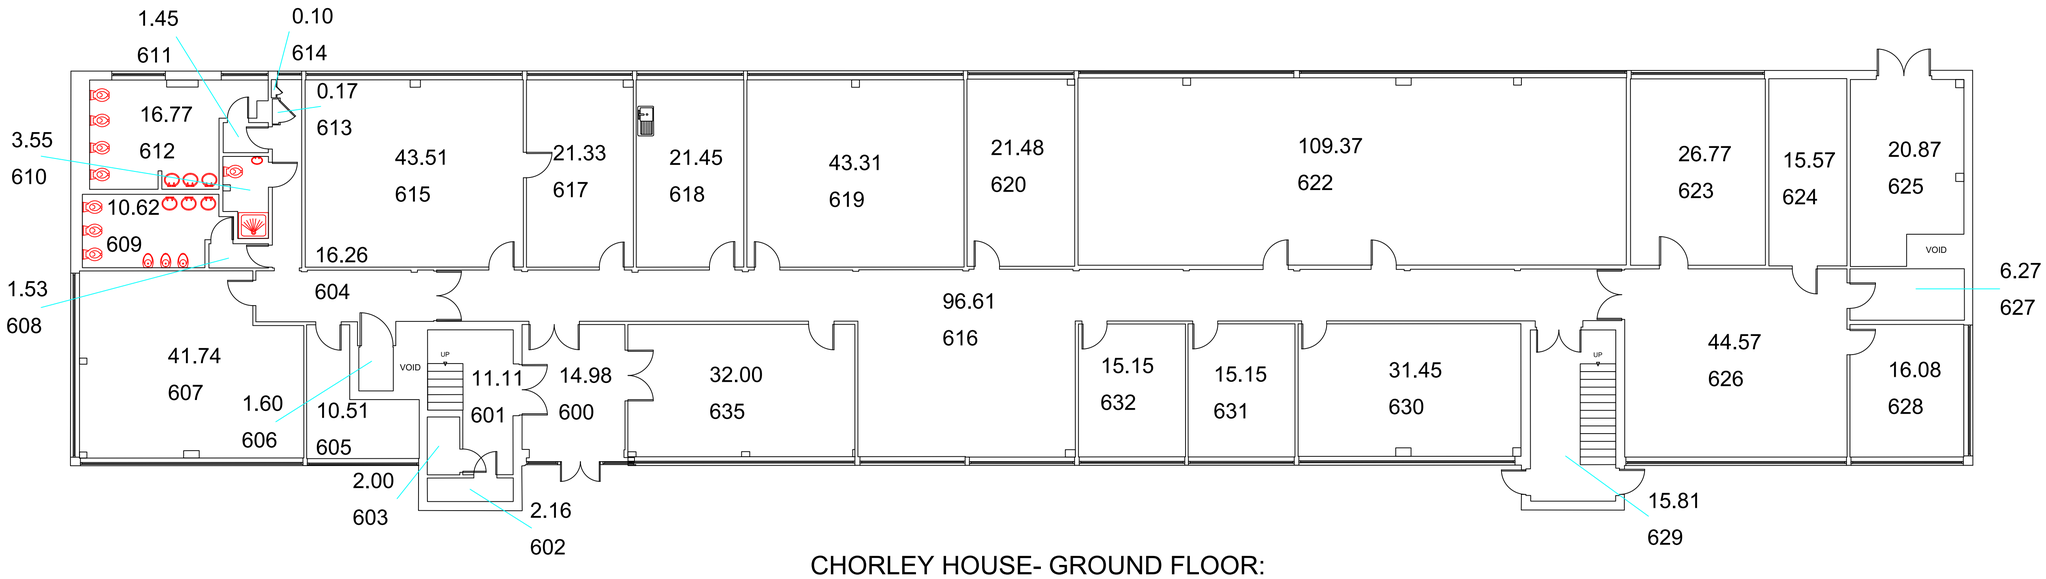

CHORLEY HOUSE- GROUND FLOOR:
GEA = 809.56 m²
GIA = 766.52 m²

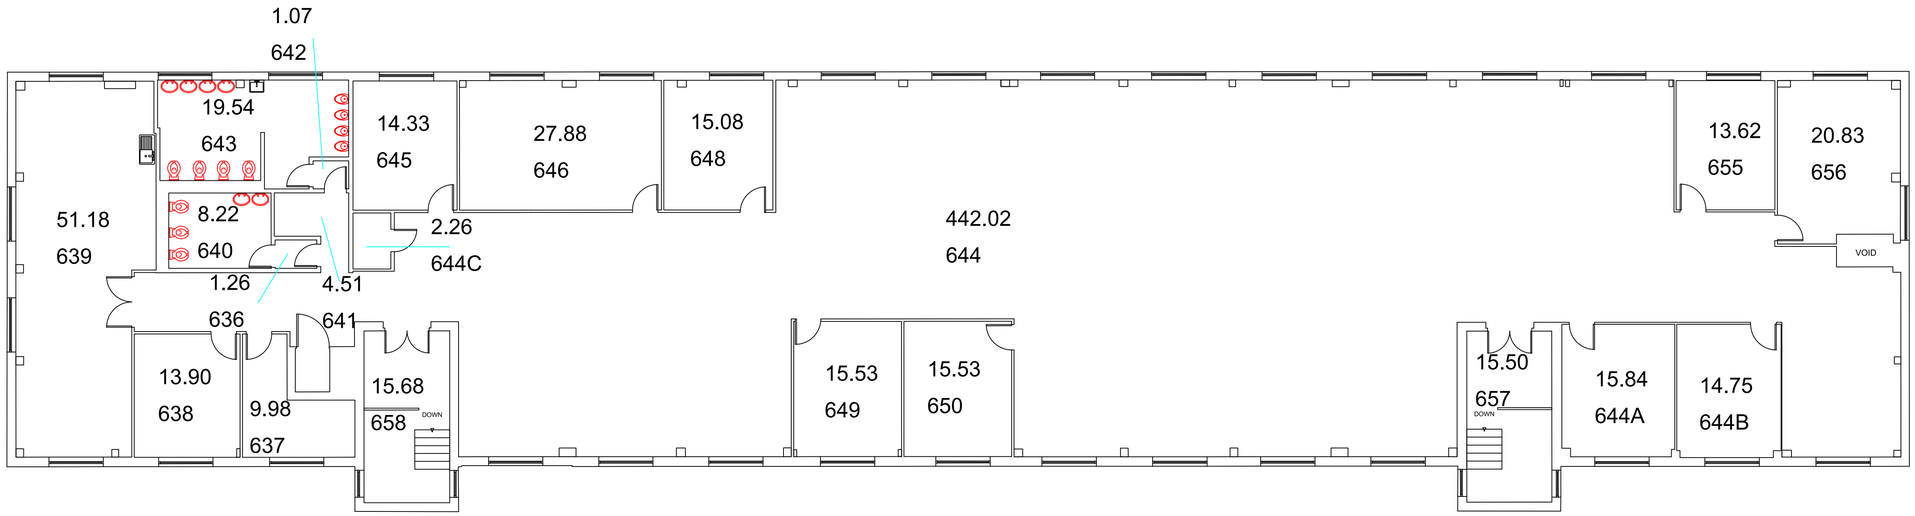

CHORLEY HOUSE- FIRST FLOOR:
GEA = 809.56 m²
GIA = 764.46 m²

Date	Rev	Notes
23/06/23	E6	DEx. Added.: 644A, 644B, 644C. Amnd.: 616, 622, 644, 646, 655. & Dltd.: 621, 633, 634, 651, 652, 653, 654, 647. (AM)
26/07/22	E5	DEx. Added.: 1A, 1B, 5B, 5C, 5D, 5E, 8B, 301A, 301B, 301C. Amnd.: 1, 3, 5, 7, 16, 21, 29, 300, 301, 302, 303, 309, 310, 311, 312, 313, 314, 315, 316, 317, 319, 325, 327, 328, 330, 331. & Dltd.: 2, 5A, 6, 18, 26, 30, 304, 305, 306, 307, 308, 318, 320, 321, 322, 323, 324, 326, 329, 332, 333, 334, 335. (AM)
22/03/22	E4	DEx. Amnd.: 119. Dltd.: 114, 120, 124, 125, 126, 129, 132. (AM)
14/03/22	E3	DEx. Added.: 51B, 51C, 65A, 67A, 68A, 69A, 69B, 75A, 97A. Amnd.: 51, 54, 59, 65, 69, 73, 76, 77, 97. & Dltd.: 56, 72. (AM)
12/08/21	E2	DEx. Amnd.: 558, 567. Dltd.: 557, 560, 565, 566, 568, 569, 570, 571, 572, 573, 574, 575, 576. (AM)
21/08/15	E1	DEx. Changes to Gatehouse. (ER)

Lancashire County Council

Corporate Property Group
Office of the Chief Executive

HEADQUARTERS:
County Hall, Preston, PR1 8RE.
Tel: 0845 053 0000 Fax: (01772) 533184

© Lancashire County Property Group MMXI
Note: All rights described in Chapter IV of the Copyright, Design and Patents Act 1988 have been generally asserted.

Drawing Status: EXISTING

Note: Dimensions are not to be scaled from this drawing.
All written measurements are to be checked on site by the contractor.

Town Name: PRESTON

Premises Name: LANCASHIRE BUSINESS PARK, CENTURION WAY, PR26 6T.

Premises No.

Project: CHORLEY HOUSE

Drawing Title

Scale	Drawn by:	Checked by:	Date
1:100 @A1	AM		14.06.23

Project No.	Drawing No.	Revision
	1/1	E6

LCC A1+0